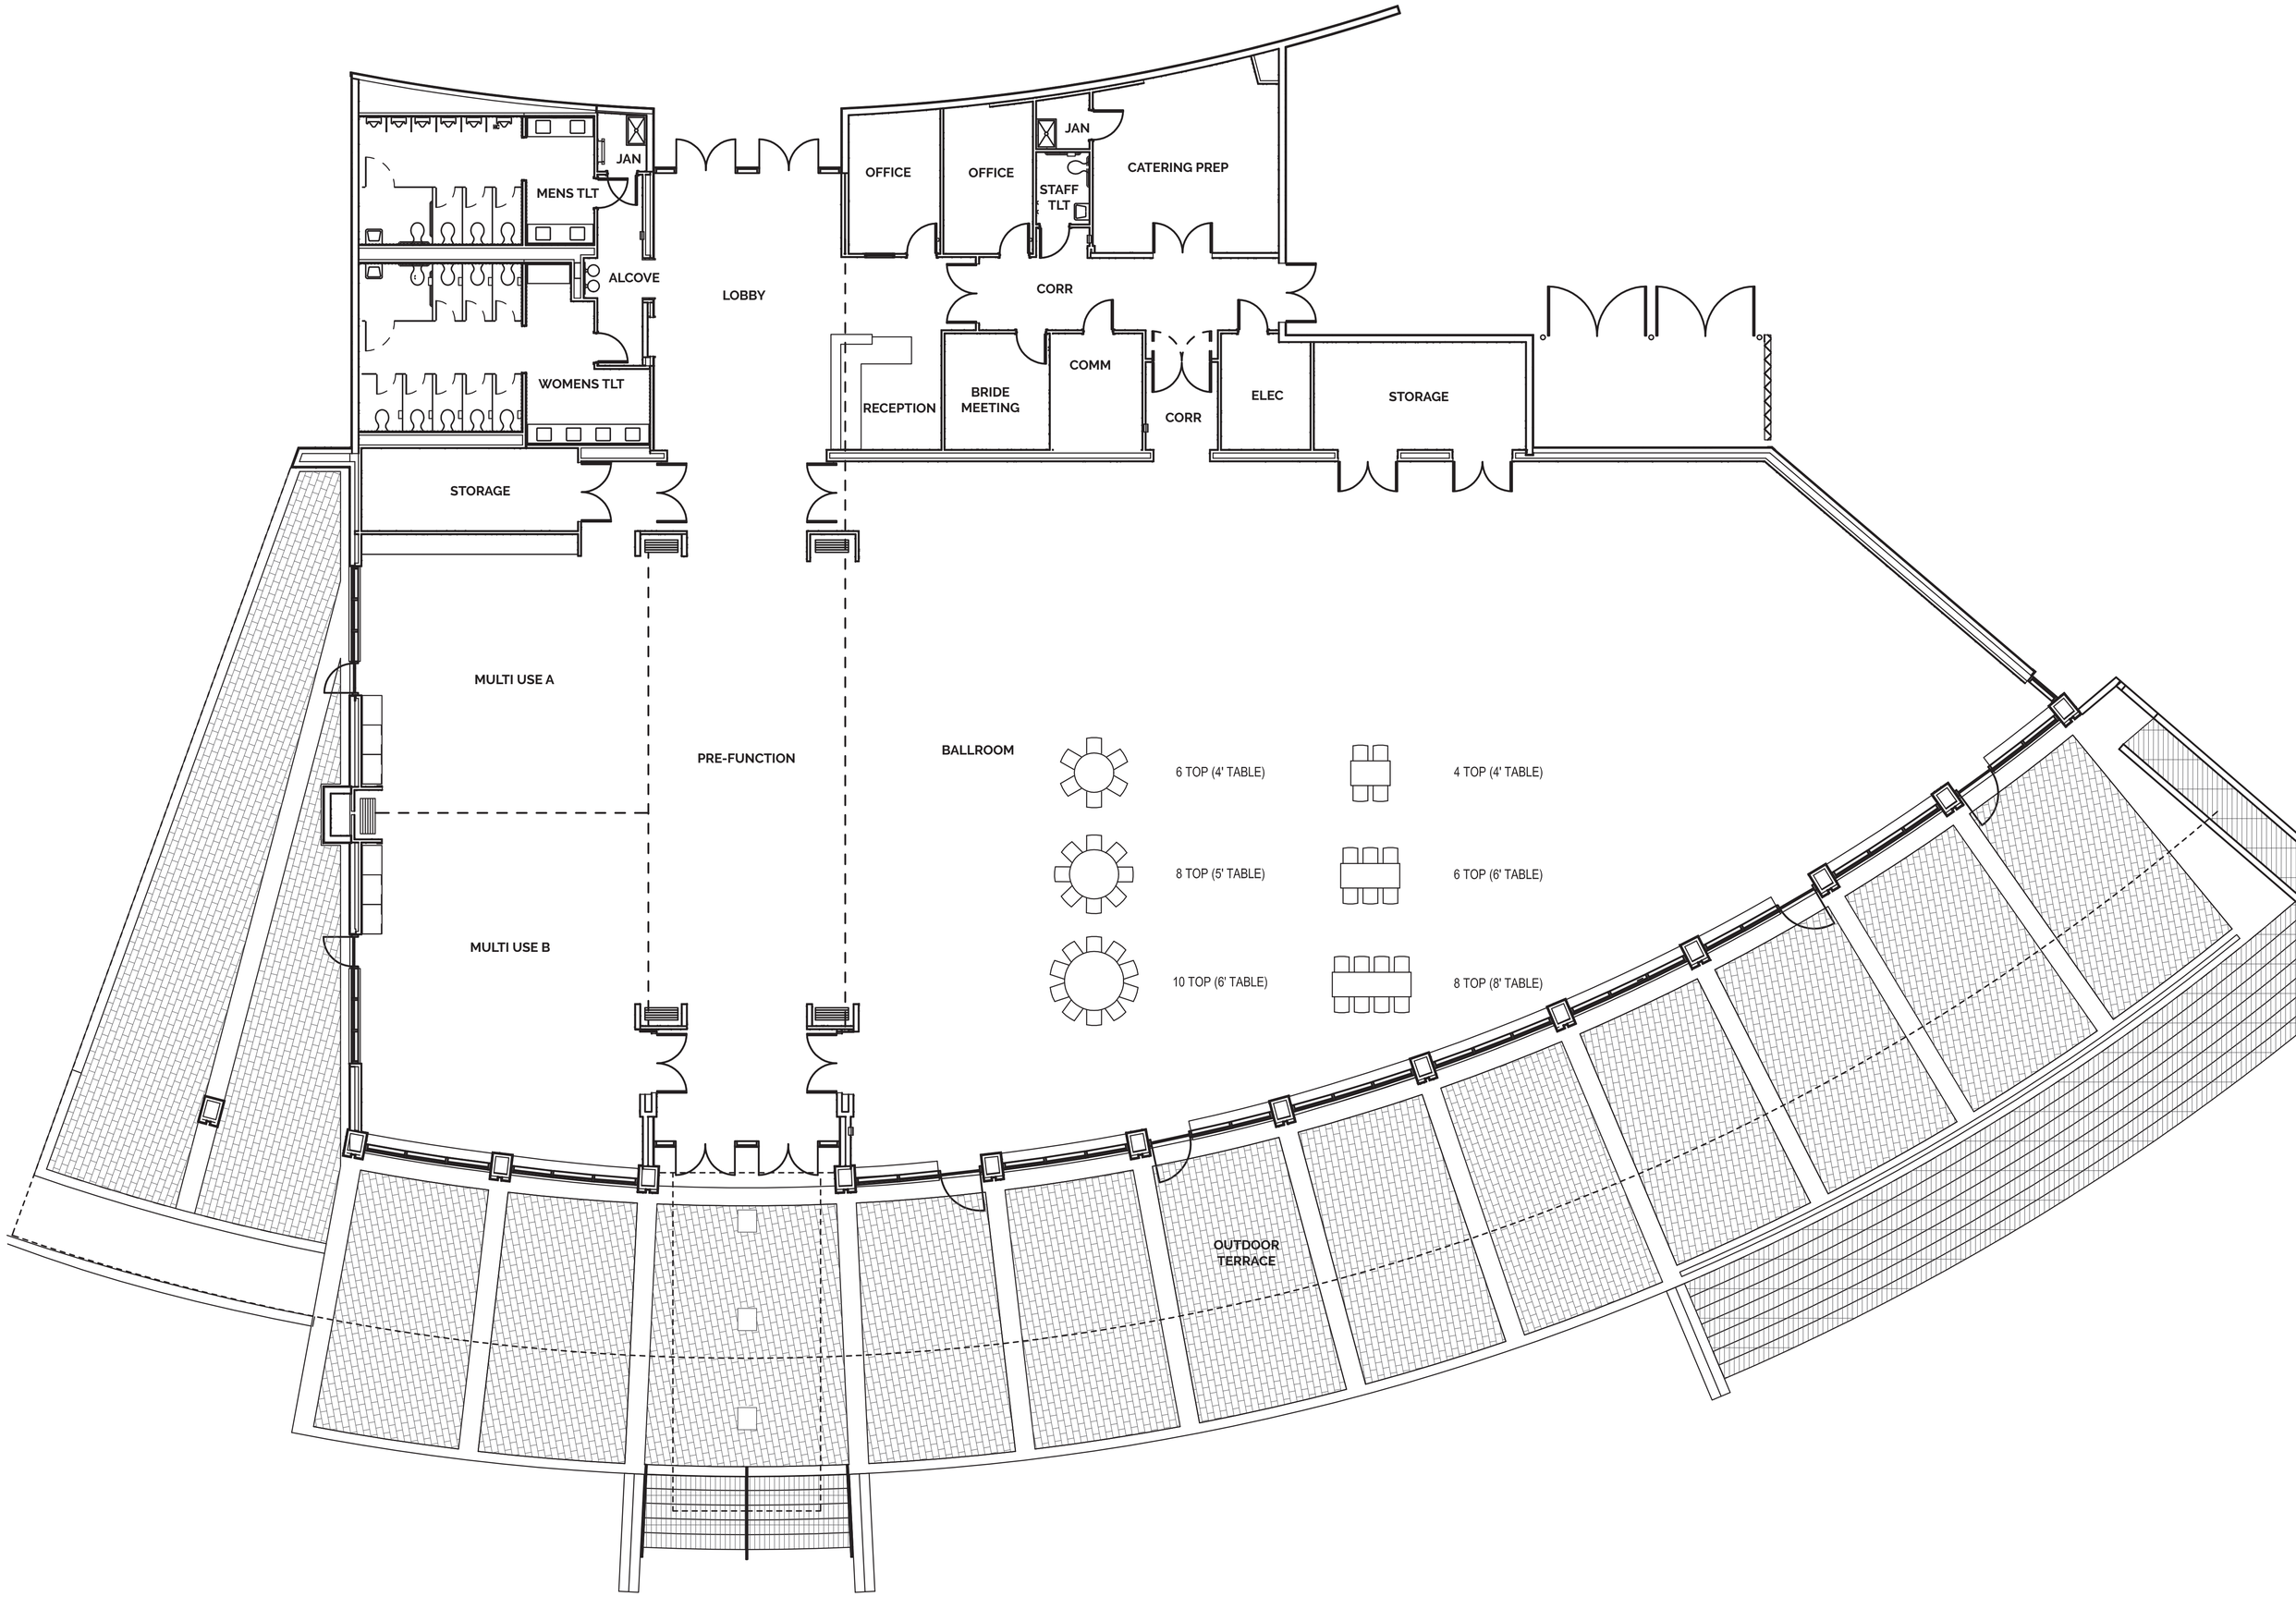
JAN
MENS TLT
ALCOVE
WOMENS TLT
STORAGE
LOBBY
OFFICE
OFFICE
JAN
STAFF TLT
CATERING PREP
CORR
RECEPTION
BRIDE MEETING
COMM
CORR
ELEC
STORAGE
MULTI USE A
MULTI USE B
PRE-FUNCTION
BALLROOM
6 TOP (4' TABLE)
4 TOP (4' TABLE)
8 TOP (5' TABLE)
6 TOP (6' TABLE)
10 TOP (6' TABLE)
8 TOP (8' TABLE)
OUTDOOR TERRACE